REQ. PER UNIT	USED ON MODEL	ASS'Y. NO.	DATE	CK959	Ø
	DDR-5L				

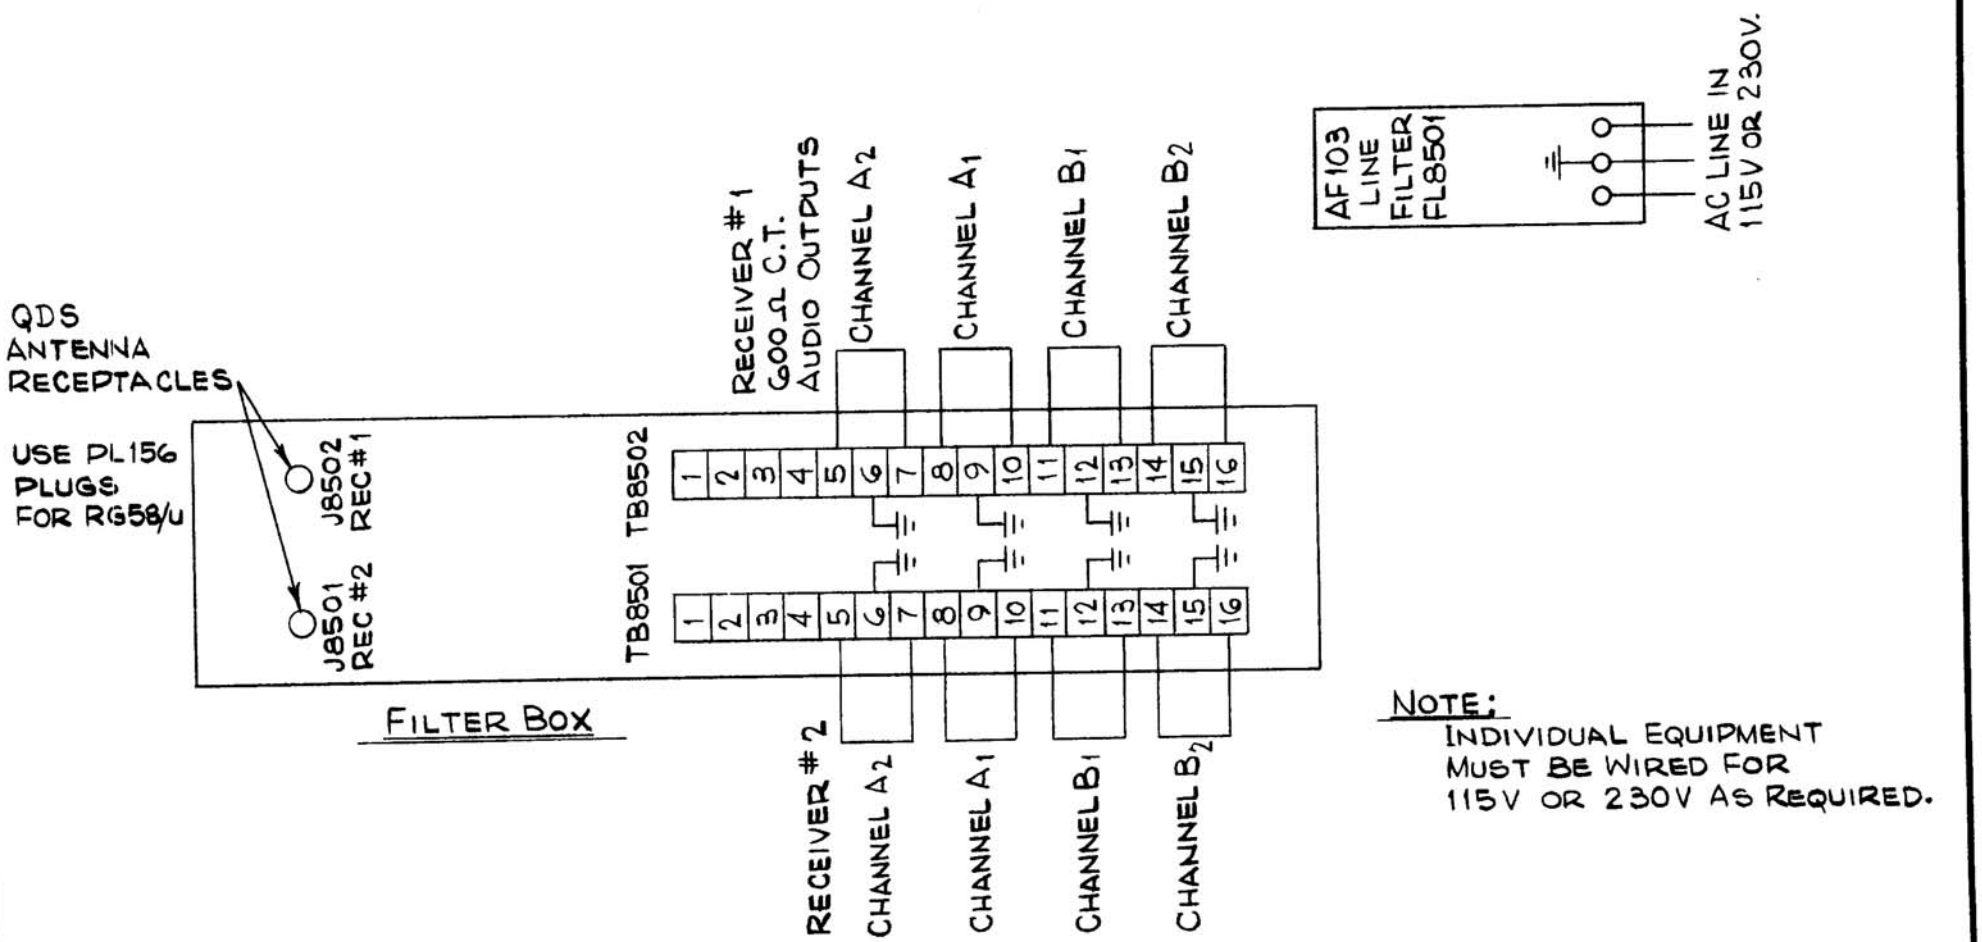

FILTER BOX

NOTE:
INDIVIDUAL EQUIPMENT MUST BE WIRED FOR 115V OR 230V AS REQUIRED.

SYM	DESCRIPTION	DATE	CH. NO.	DRAFTS	CHECKER	ENG. APP.
Ø	ORIGINAL RELEASE FOR PRODUCTION	5/4/65	~~AA~~	HLA		
X1	CHANNEL B1 WAS B2 CHANNEL B2 WAS B1	5/4/65	~~M~~	HLA		

UNLESS OTHERWISE SPECIFIED
DIMENSIONS ARE IN INCHES AND INCLUDE CHEMICALLY APPLIED OR PLATED FINISHES

TOLERANCES
DECIMALS .X ±.05 .XX ± .01 .XXX ±.005
FRACTIONS ± 1/64
ANGLES ± 0° 30'

SCALE

CODE

REQ.	ITEM	PART NO.	DESCRIPTION	SYMBOL

STOCK SIZE

MATERIAL

TYPE & TEMPER | HEAT TREAT. SPEC.

FINISH & SPEC. NO.

THE TECHNICAL MATERIEL CORP.
MAMARONECK. NEW YORK

DDR5L EXTERNAL CONNECTIONS

DRAWN	CHECKED	FINAL APPROVAL
NLA		

ELEC. DES. APP.	MECH. DES. APP.	CK959	Ø

REPROVEL NO. 440H

23845

TMC FORM 105-A