| ISSUE | ITEM | CHANGED FROM | DATE | CN. NO. | DRAFTS | CHECKER | ENG. APP. |
|---|---|---|---|---|---|---|---|
| B | | REV. AND REDRAWN AS PER CEMN | FEB 18/69 | 443 | AP | | |

| REQ. | ITEM | PART NO. | DESCRIPTION | SYMBOL |
|---|---|---|---|---|
| 1 | 1 | CI 10011-3-Q3 | CORE, TORROID | |
| AR | 2 | WI 122-23 | WIRE, MAGNET | |

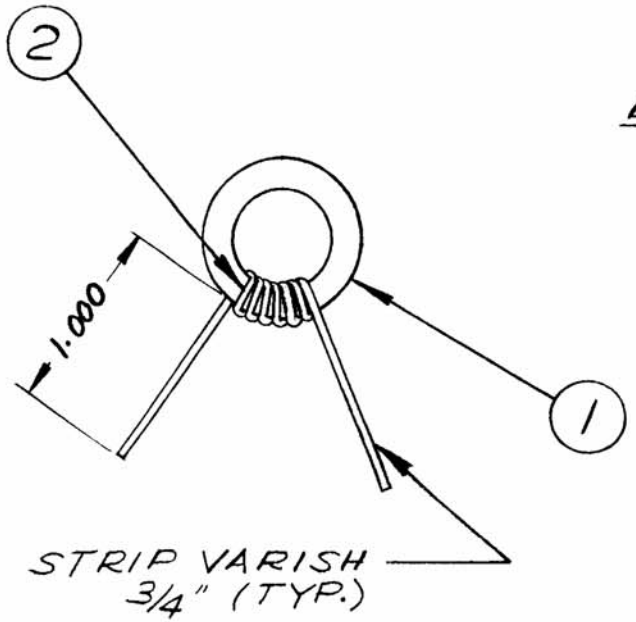


## ELECTRICAL SPECIFICATION :-

NO. OF TURNS - 6

WIND ALL SIX TURNS AS CLOSELY AS POSSIBLE

| | | | |
|---|---|---|---|
| AMC B | 074/69 | | FEB 18/69 |
| MODEL | PROJECT NO. | ASS'Y. NO. | DATE |

USED ON

MAXIMUM ALLOWABLE TOLERANCES HAVE BEEN DETERMINED AND DEVIATIONS WILL BE CAUSE FOR REJECTION. REMOVE ALL BURRS AND SHARP EDGES

IF IT IS FOUND DESIRABLE TO CHANGE ANY TOLERANCE OR OTHER DETAIL SPECIFIED ON THIS DRAWING NOTIFY THE PURCHASER PROMPTLY.

TOLERANCES

ALL OTHERS

DEC. DIM. ±.030 ~~.X = .05~~

FRAC. DIM. ± 1/64 ~~.XX = .01~~

ANGULAR DIM. ±0° 30' ~~.XXX = .005~~

SCALE NTS

DIMENSIONS IN INCHES UNLESS OTHERWISE SPECIFIED

DRILL: PUNCH. COMMERCIAL STOCK SIZES AND MANUFACTURERS TOLERANCES ARE NOT INCLUDED.

STOCK SIZE

MATERIAL | WEIGHT PER PC.

TYPE & TEMPER

HEAT TREAT. SPEC.

FINISH & SPEC. NO.

TMC (Canada) LIMITED
OTTAWA ONTARIO

COIL, RF

| DRAWN | ELEC. DES. APP. | MECH. DES. APP. |
|---|---|---|
| AP | | |

| CHECKED | FINAL APPROVAL |
|---|---|
| SIMPSON | |

CL 10044 B