REQ. PER UNIT	USED ON MODEL	ASS'Y. NO.	DATE	FX 244
	RASB-1			

MFG. PART NUMBER	FREQ. CPS
S 73083	420
S 73084	540
S 73085	660
S 73086	780
S 73087	900
S 73088	1020
S 73089	1140
S 73090	1260
S 73091	1380
S 73092	1500
S 73093	1620
S 73094	1740
S 73095	1860
S 73096	1980
S 73097	2100
S 73098	2220
S 73099	2340
S 73100	2460
S 73101	2580
S 73102	2700
S 73103	2820
S 73104	2940
S ~~73105~~	3060
S ~~73106~~	3180
S ~~73107~~	~~3300~~

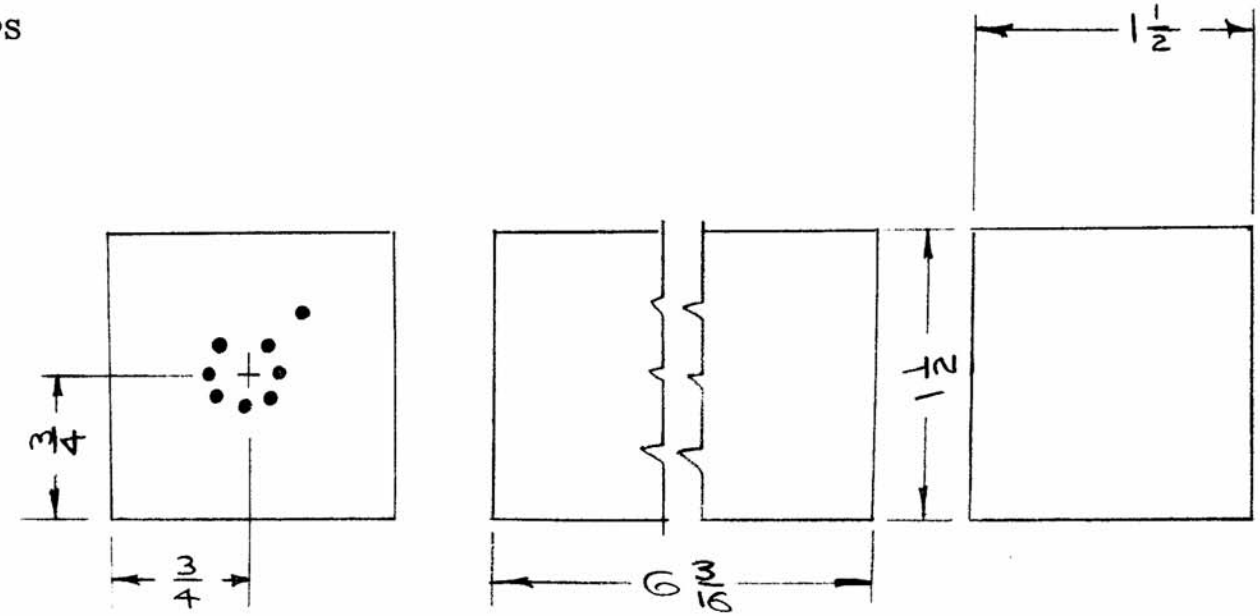

NOMENCLATURE WILL BE IN FOLLOWING FORM

FX 244 — 1980
TMC — FREQ.
BASIC — IN
CPS

SYM	DESCRIPTION	DATE	CH. NO.	DRAFTS	CHECKER	ENG. APP.
Ø	ORIGINAL RELEASE	7/6/69		CV		

UNLESS OTHERWISE SPECIFIED
DIMENSIONS ARE IN INCHES AND INCLUDE CHEMICALLY APPLIED OR PLATED FINISHES

TOLERANCES: DECIMALS .X ±.05, .XX ±.01, .XXX ±.005; FRACTIONS ± 1/64; ANGLES ± 0° 30′

SCALE

CODE

REQ.	ITEM	PART NO.	DESCRIPTION	SYMBOL

STOCK SIZE

MATERIAL

TYPE & TEMPER | HEAT TREAT. SPEC.

FINISH & SPEC. NO.

THE TECHNICAL MATERIEL CORP.
MAMARONECK. NEW YORK

FILTER, TRANSMIT, BANDPASS
100 BAUD

DRAWN	CHECKED	FINAL APPROVAL
		7/16/69

ELEC. DES. APP.	MECH. DES. APP.	FX 244	Ø

TMC FORM 108-A

REPROVEL NO. 440H 21540