NOTICE: When Government drawings, specifications, or other data are used for any purpose other than in connection with a definitely related Government procurement operation, the United States Government thereby incurs no responsibility, nor any obligations whatsoever; and the fact that the Government may have formulated, furnished, or in any way supplied the said drawings, specifications, or other data is not to be regarded by implication or otherwise as in any manner licensing the holder or any other person or corporation, or conveying any rights or permission to manufacture, use, or sell any patented invention that may in any way be related thereto.

NEXT ASSEMBLY	1ST USED ON

REVISIONS

SYM	DESCRIPTION	DATE	APPROVAL

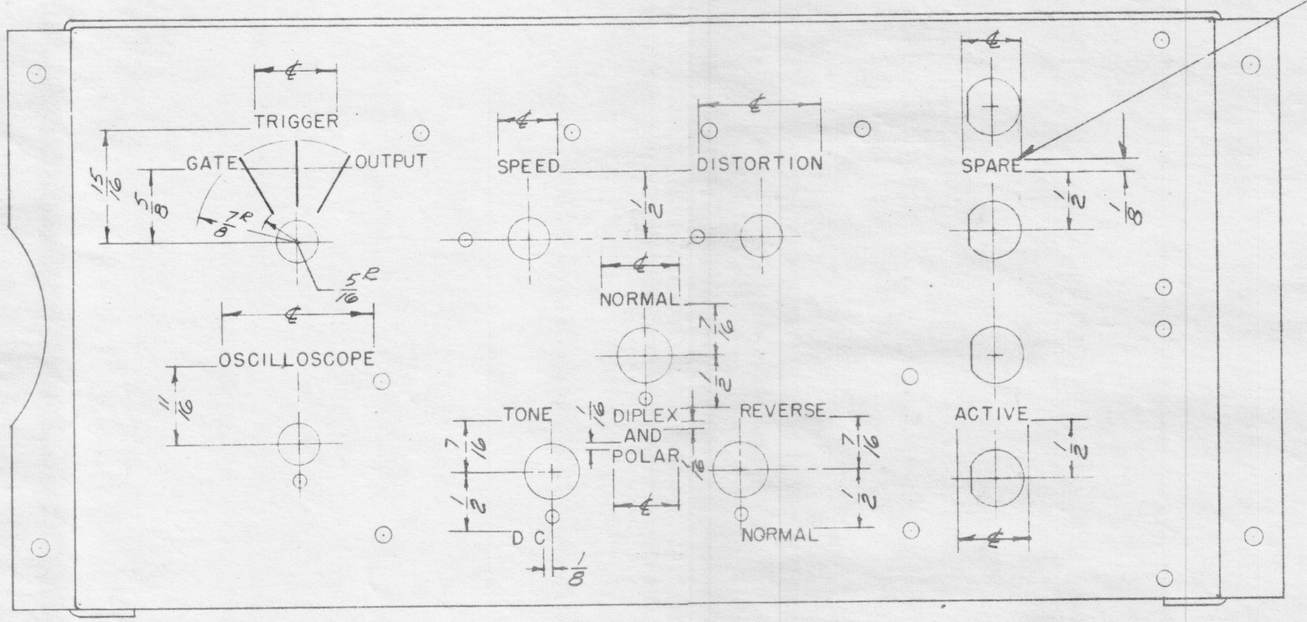

ENGRAVE, ETCH OR METAL STAMP CHARACTERS & MARKINGS AFTER FINISH IS APPLIED, FILL CHARACTERS & MARKINGS WITH A PERMANENT WHITE - THEN APPLY ONE COAT OF COLORLESS LACQUER, CLASS I PER SPEC. JAN-C-173 CHARACTERS & MARKINGS SHALL MEET THE TEST REQUIREMENTS OF SPEC 71-4944

NOTICE TO PERSONS RECEIVING THIS DRAWING

THE TECHNICAL MATERIEL CORPORATION claims proprietary right in the material disclosed hereon. This drawing is issued in confidence for engineering information only and may not be reproduced or used to manufacture anything shown hereon without permission from THE TECHNICAL MATERIEL CORPORATION to the user. This drawing is loaned for mutual assistance and is subject to recall at any time.

Property of:
THE TECHNICAL MATERIEL CORPORATION
MAMARONECK, NEW YORK

~~REQD~~	~~PART NO.~~	~~DESCRIPTION~~	~~MATL~~	~~MATL SPEC~~	~~UNIT WT.~~	~~ZONE~~

UNLESS OTHERWISE SPECIFIED DIMENSIONS ARE IN INCHES TOLERANCES ON FRACTIONS ± 1/64 DECIMALS ±.005 ANGLES ±10-0' COMMERCIAL TOLERANCES APPLY TO STOCK SIZES	AUTHENTICATION DRAWN TMC TRACED CHECKED TMC VERIFIED APPD REVD DATE 19 MAY 1950	ENGRAVING SUB CHASSIS SFO-2 REGENERATOR SCALE 1/1

THE TECHNICAL MATERIEL CORPORATION
MAMARONECK, NEW YORK

MC-1155

ISSUE SYMBOL

WHEN REFERRING TO THIS DRAWING STATE DRAWING NO. AND ISSUE SYMBOL