| REVISIONS | | | | | | | |
|---|---|---|---|---|---|---|---|
| ZONE | SYM | DESCRIPTION | DATE | E.M.N. NO. | DRAFT | CHKD | APPD |
| | Ø | ORIGINAL RELEASE FOR PRODUCTION | 4/9/65 | ~~11~~ | M.S. | | |
| | A | "B" HOLES RELOC, "E" HOLE ADD; DIM. 2½ WAS 3; WELD WAS "SEAM" | 5.7.65 | 13977 | ~~M.S.~~ | | |
| | B | CLERICAL CHG | 8-3-65 | CC | E | | |

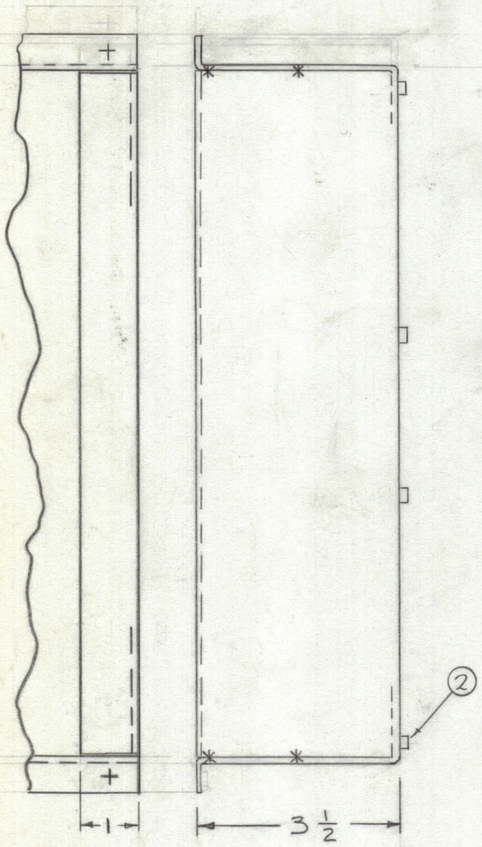


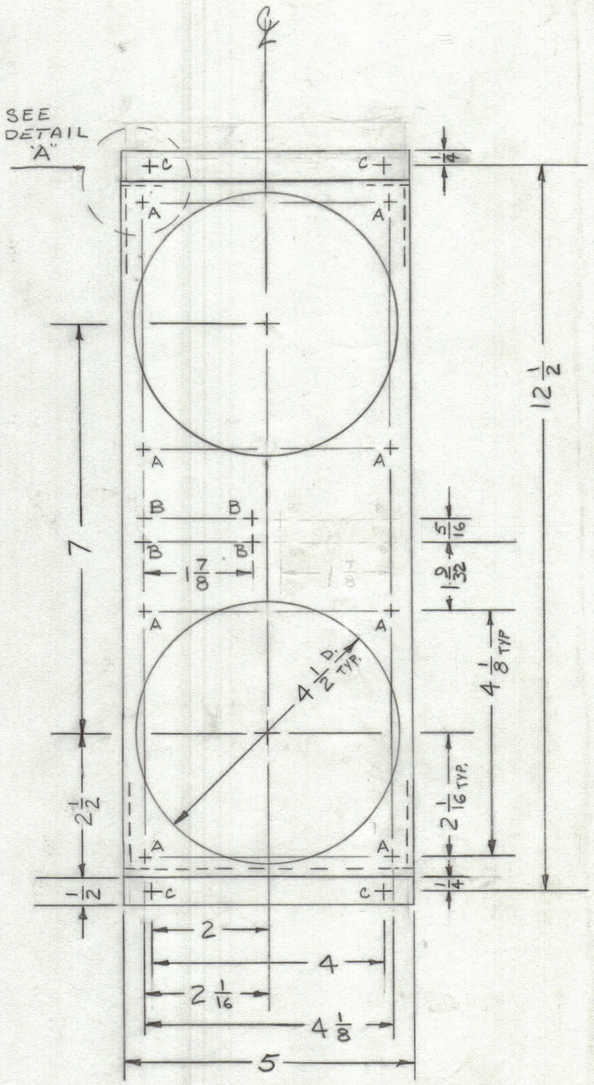


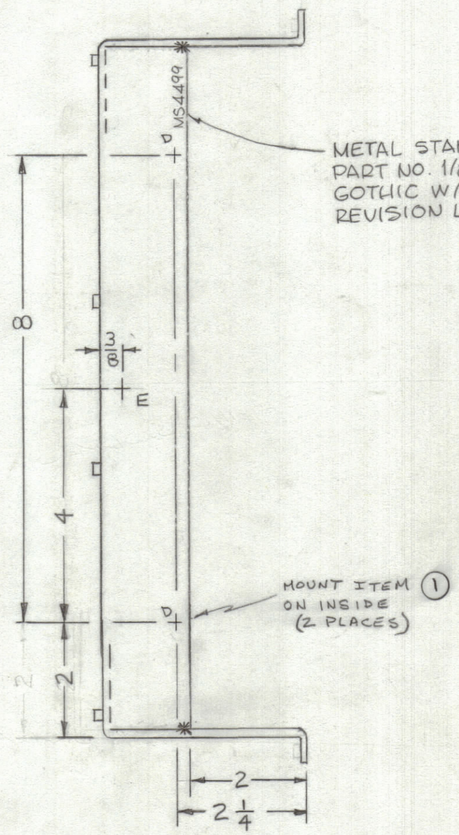


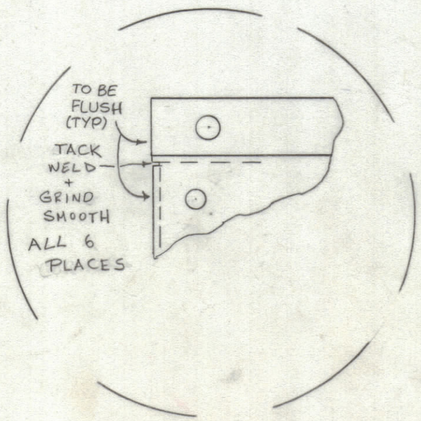


DETAIL "A"

A - .191-.194 DIA. (8 REQ.)
B - 1/8 DIA. (4 REQ.)
C - 11/64 DIA. (4 REQ.)
D - .221-.224 DIA. (2 REQ)
E - 5/8 DIA. (1 REQ)

UNLESS OTHERWISE SPECIFIED:

1. USE MATERIAL THICKNESS FOR MAXIMUM RADIUS ON ALL BENDS
2. ALL ANGULAR BENDS 90 DEGREES
3. REMOVE ALL BURRS AND SHARP EDGES
4. MOUNT INSERTS AFTER FINISHING

| REQ'D. | ITEM | PART NUMBER | DESCRIPTION | SYMBOL |
|---|---|---|---|---|
| 8 | 2 | NT129-632-4 | NUT, PLAIN, SPLINE | A |
| 2 | 1 | NT129-832-4 | NUT, PLAIN, SPLINE | D |

LIST OF MATERIAL

MATERIAL: .064 ALUM 5052-H32
FINISH: S404 YEL. IRID.

THE TECHNICAL MATERIEL CORP.
MAMARONECK. NEW YORK

TITLE: CHASSIS, FAN MOUNTING

| Q'TY./UNIT | MODEL USED ON | ASS'Y. NO. |
|---|---|---|
| 5 | DDRR-506 | A2960 |

SCALE | CODE

UNLESS OTHERWISE SPECIFIED
DIMENSIONS ARE IN INCHES AND INCLUDE CHEMICALLY APPLIED OR PLATED FINISHES

TOLERANCES
DECIMALS: .X ± .05, .XX ± .01, .XXX ± .005
FRACTIONS: ± 1/64
ANGLES: ± 0° 30'

| | | DATE |
|---|---|---|
| DRAWN | M STURMER | 4-9-65 |
| CHECKED | | 4-9-65 |
| ELECT. DES. | | |
| MECH. DES. | | 4-9-65 |
| FINAL APPROVAL | | 4/9/65 |

MS4499 B
SHEET | REV. LTR.

NOTES

THE CONTENTS OF THIS DRAWING ARE THE EXCLUSIVE PROPERTY OF THE TECHNICAL MATERIEL CORP. ITS UNAUTHORIZED USE OR REPRODUCTION IN WHOLE OR IN PART IS STRICTLY FORBIDDEN.



MS4499 B