REQ. PER UNIT	USED ON MODEL	ASS'Y. NO.	DATE	MS4943 Ø
1	TLAA-2.5K	A5495	5-24-66	

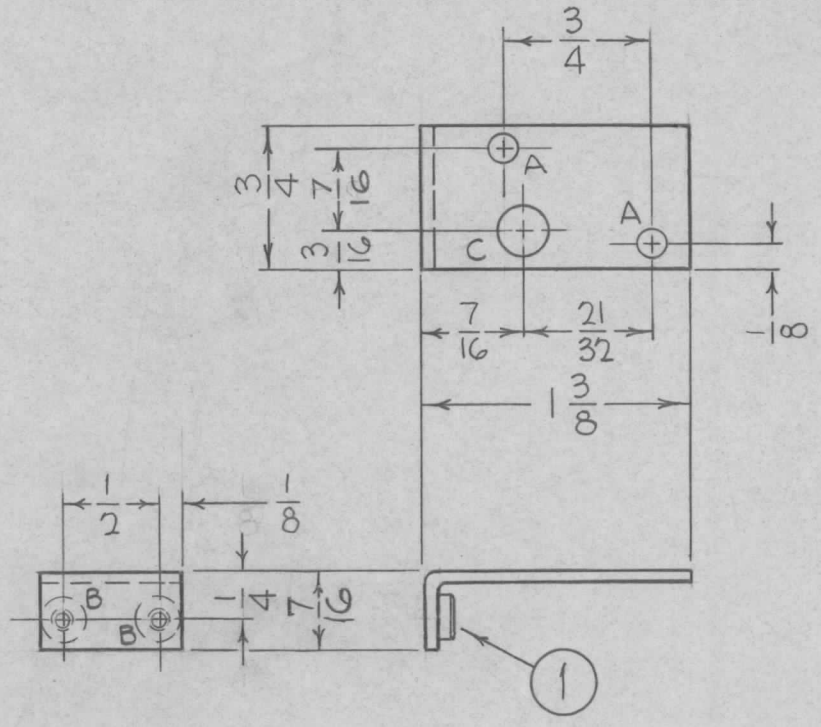

HOLES	REQ.
A-9/64 DIA.	2
B-.161-.164 DIA.	2
C-1/4 DIA.	1

UNLESS OTHERWISE SPECIFIED:

1. USE MATERIAL THICKNESS FOR MAXIMUM RADIUS ON ALL BENDS
2. ALL ANGULAR BENDS 90 DEGREES
3. REMOVE ALL BURRS AND SHARP EDGES
4. MOUNT INSERTS AFTER FINISHING

SYM	DESCRIPTION	DATE	CH. NO.	DRAFTS	CHECKER	ENG. APP.
Ø	ORIGINAL RELEASE FOR PRODUCTION	12/2/66	Ø	CV		
X1	7/16 DIM BETWEEN "C" & "A" HOLES WAS 1/2	8-18-66		JBC		
X	EXPERIMENTAL RELEASE	6/14/66	X	~~HA~~	~~JCB~~	~~RC~~

UNLESS OTHERWISE SPECIFIED
DIMENSIONS ARE IN INCHES AND INCLUDE CHEMICALLY APPLIED OR PLATED FINISHES

SCALE

DECIMALS .X ±.05 .XX ± .01 .XXX ±.005 — TOLERANCES — FRACTIONS ± 1/64 ANGLES ± 0° 30'

CODE

REQ.	ITEM	PART NO.	DESCRIPTION	SYMBOL
2	1	NT129-440-4	NUT, PLAIN, SPLINE	
			BUDETTI	

STOCK SIZE	MATERIAL	TYPE & TEMPER	HEAT TREAT. SPEC.	FINISH & SPEC. NO.
.062 THICK	ALUMINUM	5052-H32		S404-IRIDITE, 14-2 AL-COAT

THE TECHNICAL MATERIEL CORP.
MAMARONECK. NEW YORK

BRACKET, SWITCH MTG.

DRAWN	CHECKED	FINAL APPROVAL
JBC	JCB	
ELEC. DES. APP.	MECH. DES. APP.	MS4943 Ø

REPROVEL NO. 440H 23645