REQ. PER UNIT	USED ON MODEL	ASS'Y. NO.	DATE	NP 899	A
1	RFC-1B		11-8-67		

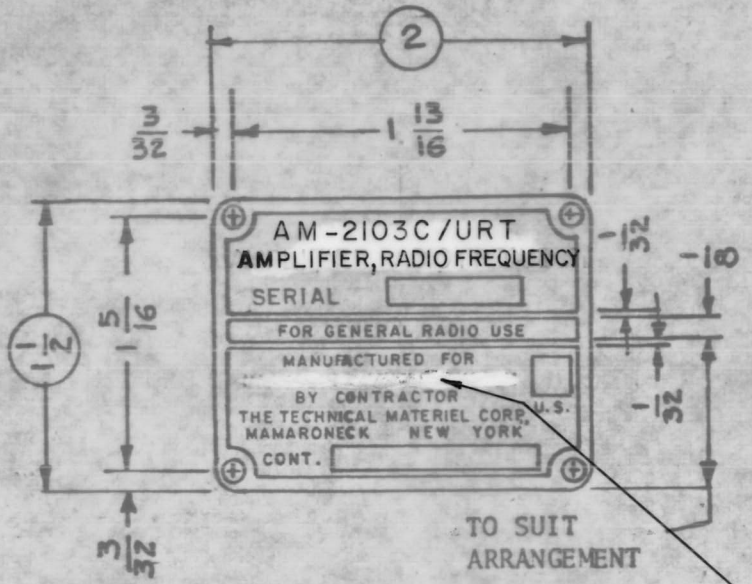

NOTE 1 FINISH:
REVERSE ETCH, LUSTERLESS BLACK (37038)
BACKGROUND PER FED-STD-595

NOTE 2 TYPE FACE
LETTERING TO BE GOTHIC OR SPARTAN;
W/MODIFIER (HEAVY, MEDIUM, CONDENSED, ETC.)
AS REQUIRED TO FIT SPACE.

NOTE 3 IDENTIFICATION PLATE TO BE MANUFACTURED IN ACCORDANCE WITH MIL-P-15024 AND AMENDS. (TYPE A)

INSERT TITLE AS SHOWN
NAVAL ELECTRONIC SYSTEMS COMMAND

CORNER RADIUS -INSIDE AND OUTSIDE- 1/8R
4 HOLES- 1/8 DIA
BORDERS- 1/16
SERIAL BLOCK- 1/8 x 3/4
CONTRACT BLOCK- 1/8 x 1 1/8
U.S. BLOCK- 7/32 SQUARE

NAVSEEC

SYM	DESCRIPTION	DATE	CH. NO.	DRAFTS	CHECKER	ENG. APP.
A	UPDATED	4/28/69	19400	CW	JAL	EFM
~~O~~	ORIG. RELEASE FOR PROD	11-9-67	~~O~~	RG		
X	EXP. RELEASE	11/9/67		H.G		

UNLESS OTHERWISE SPECIFIED DIMENSIONS ARE IN INCHES AND INCLUDE CHEMICALLY APPLIED OR PLATED FINISHES

SCALE 1:1

TOLERANCES
DECIMALS .X ± .05, .XX ± .01, .XXX ± .005
FRACTIONS ± 1/64
ANGLES ± 0° 30'

CODE

REQ.	ITEM	PART NO.	DESCRIPTION	SYMBOL
		.032 THK	THE TECHNICAL MATERIEL CORP. MAMARONECK. NEW YORK	
		STOCK SIZE	PLATE, IDENTIFICATION	
		ALUMINUM		
		MATERIAL		
		5052-H32		
		TYPE & TEMPER / HEAT TREAT. SPEC.		
		SEE NOTE		
		FINISH & SPEC. NO.		

DRAWN	CHECKED	FINAL APPROVAL
JAL	JAL	EFM
ELEC. DES. APP.	MECH. DES. APP.	
M/L		

NP899 A

TMC FORM 108-A

REPROVEL NO. 440H 21840